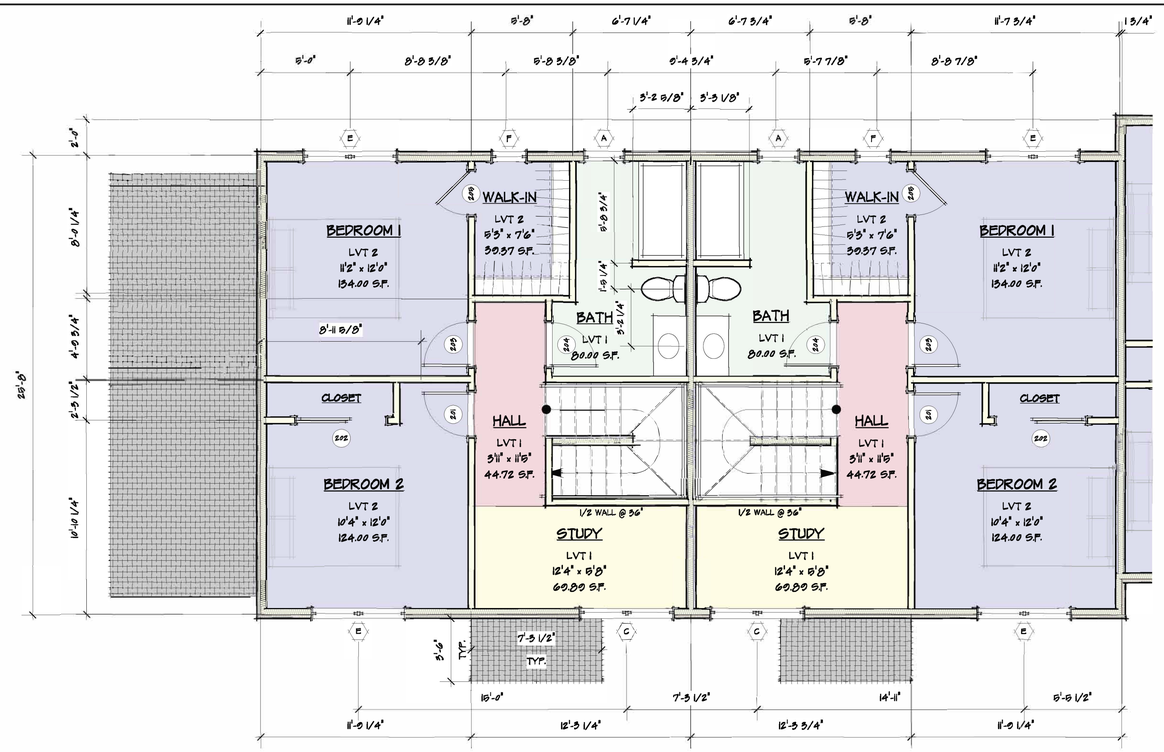

2 TYPICAL SECOND FLOOR PLAN
Scale: 1/4" = 1'-0"

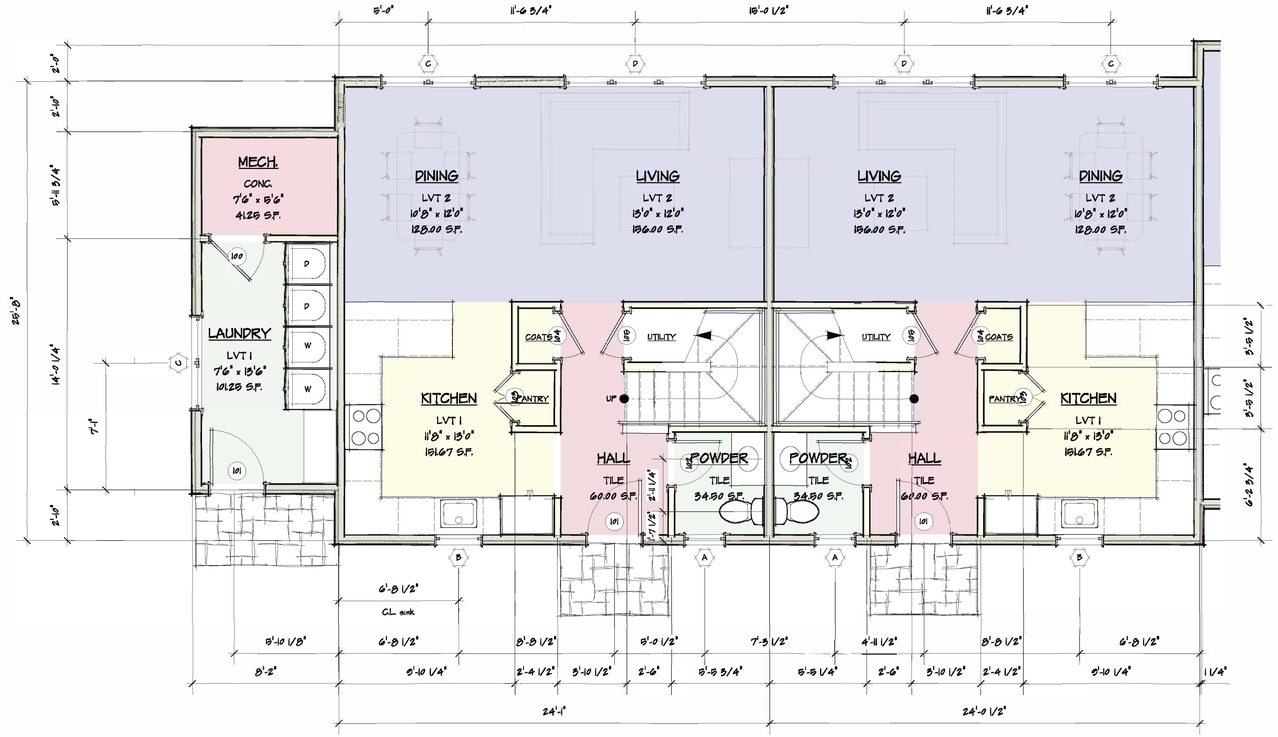

1 TYPICAL FIRST FLOOR
Scale: 1/4" = 1'-0"

ISSUED FOR REVIEW - 5/18/23

No.	Date	Appr	Revision Notes

No.	Date	Issue Notes

Fraser Associates Architects
11 Everard Court • Bar Harbor, Maine
207.801.4000

Consultant

Project Title

COOPER STREET HOUSING

Machias, ME 04649

Sheet Title

TYPICAL UNIT FLOOR PLANS

Project Manager: G. S. Fraser	Project ID
Drawn By: GSF	Scale: 3/8" = 1'-0"
Reviewed By: GSF	Sheet No.
Date: 4/28/23	A3 of 5
CAD File Name	